PRESIDIO

3 bedrooms | 3.5 bath | 2 car garage
1,874 square feet

Victoria Commons

FIRST LEVEL FLOOR PLAN

(right unit)

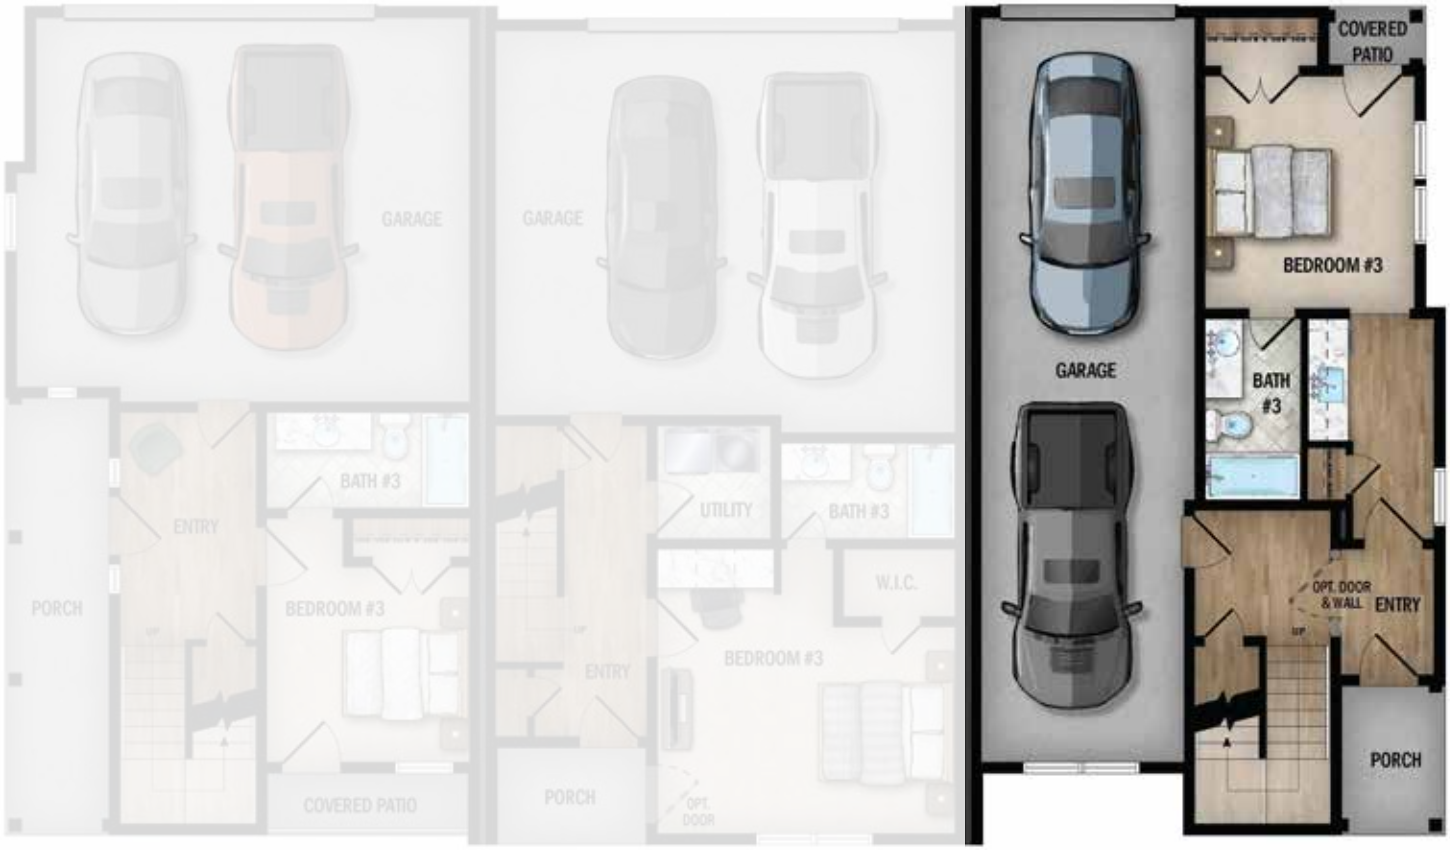

WES PEOPLES HOMES

Plans and elevations depicted herein, and in any promotional material or advertisements are artist's conception only and should not be relied upon as a representation of a completed house. Floor plans, elevations, square footage and related information are subject to change without prior notice. The actual house as constructed may or may not contain the features, layouts and square footages depicted. Drawings shown are not to scale.

listing agent: Aden Stiles - (210) 867-2564
buyers agent: Erica Braden - (210) 861-4215

PHYLLIS BROWNING CO REAL ESTATE

PRESIDIO

3 bedrooms | 3.5 bath | 2 car garage
1,874 square feet

Victoria Commons

SECOND LEVEL FLOOR PLAN

(right unit)

WES PEOPLES HOMES

Plans and elevations depicted herein, and in any promotional material or advertisements are artist's conception only and should not be relied upon as a representation of a completed house. Floor plans, elevations, square footage and related information are subject to change without prior notice. The actual house as constructed may or may not contain the features, layouts and square footages depicted. Drawings shown are not to scale.

listing agent: Aden Stiles - (210) 867-2564
buyers agent: Erica Braden - (210) 861-4215

PHYLLIS BROWNING CO REAL ESTATE

PRESIDIO

3 bedrooms | 3.5 bath | 2 car garage
1,874 square feet

Victoria Commons

SECOND LEVEL FLOOR PLAN

(right unit)

Plans and elevations depicted herein, and in any promotional material or advertisements are artist's conception only and should not be relied upon as a representation of a completed house. Floor plans, elevations, square footage and related information are subject to change without prior notice. The actual house as constructed may or may not contain the features, layouts and square footages depicted. Drawings shown are not to scale.

listing agent: Aden Stiles - (210) 867-2564
buyers agent: Erica Braden - (210) 861-4215

PRESIDIO

3 bedrooms | 3.5 bath | 2 car garage
1,874 square feet

Victoria Commons

FLOOR PLAN

first floor

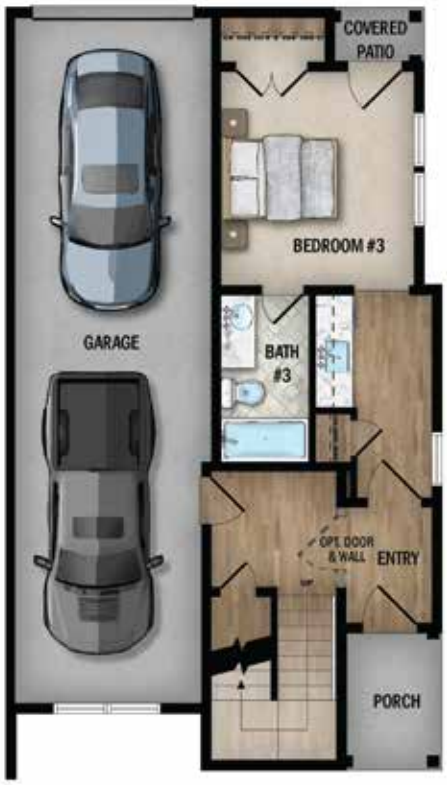

second floor

third floor

WES PEOPLES HOMES

Plans and elevations depicted herein, and in any promotional material or advertisements are artist's conception only and should not be relied upon as a representation of a completed house. Floor plans, elevations, square footage and related information are subject to change without prior notice. The actual house as constructed may or may not contain the features, layouts and square footages depicted. Drawings shown are not to scale.

listing agent: Aden Stiles - (210) 867-2564
buyers agent: Erica Braden - (210) 861-4215

PHYLLIS BROWNING CO REAL ESTATE

PRESIDIO

3 bedrooms | 3.5 bath | 2 car garage
1,874 square feet

Victoria Commons

SIDE VIEW

BACK VIEW

WES PEOPLES HOMES

Plans and elevations depicted herein, and in any promotional material or advertisements are artist's conception only and should not be relied upon as a representation of a completed house. Floor plans, elevations, square footage and related information are subject to change without prior notice. The actual house as constructed may or may not contain the features, layouts and square footages depicted. Drawings shown are not to scale.

listing agent: Aden Stiles - (210) 867-2564
buyers agent: Erica Braden - (210) 861-4215

PHYLLIS BROWNING CO REAL ESTATE